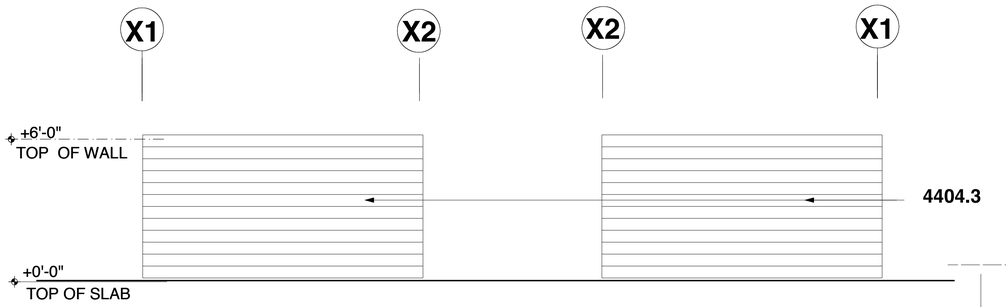

4 NORTH ELEVATION

SCALE 1/4"=1'-0"

5 SOUTH ELEVATION

SCALE 1/4"=1'-0"

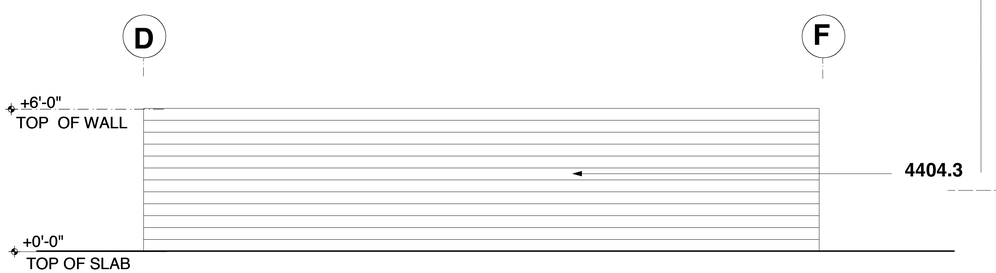

3 EAST ELEVATION

SCALE 1/4"=1'-0"

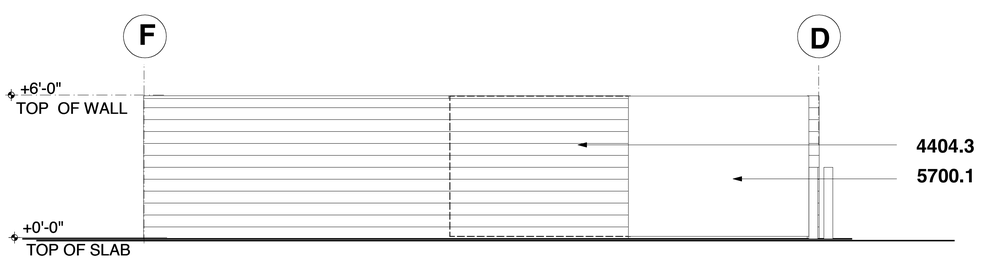

2 WEST ELEVATION

SCALE 1/4"=1'-0"

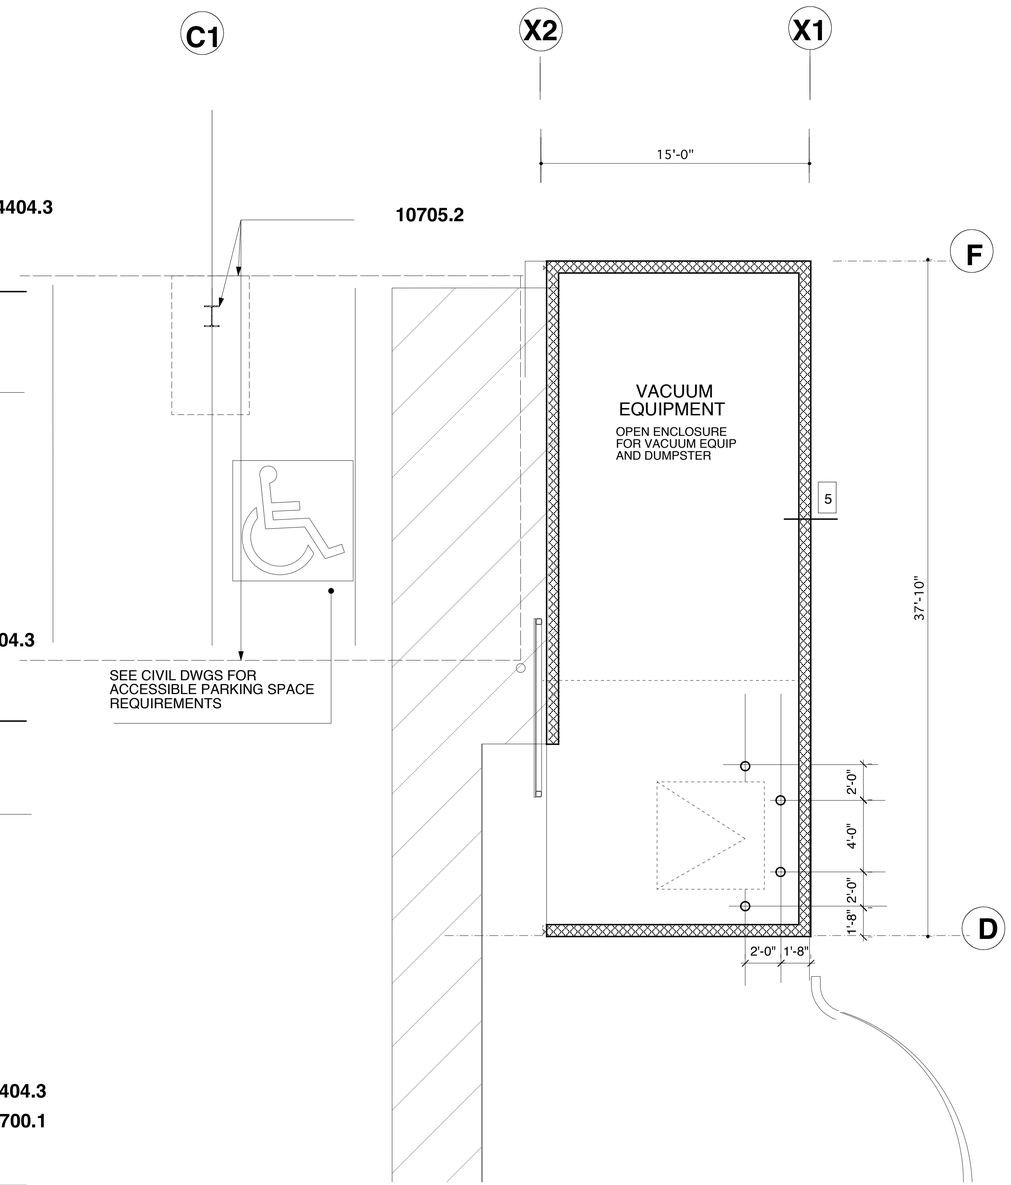

1 DUMPSTER ENCLOSURE PLAN

SCALE 1/4"=1'-0"

0 1' 5' 10'

PIPELINE AUTO SPA

4906 MAIN STREET THE COLONY, TEXAS

REGISTERED ARCHITECT
CARRASCO
C. B. 13982
STATE OF TEXAS

ISSUE	DATE	DESCRIPTION
4	12.08.08	CONSTRUCTION
3	11.13.08	PERMIT RESPONSE TO COMMENTS
2	08.25.08	PERMIT
1	04.07.08	PRELIMINARY

CONSORTIUM

12815 SARAH ST LOS ANGELES, CA 91604
818-760-7886 T 818-301-2648 F

© 2008 by CONSORTIUM LOS ANGELES
All rights reserved. This drawing, or parts thereof,
may not be reproduced in any form without permission

SCALE: AS NOTED **FILE:** colony100'S

DATE: 08.22.08 **DRAWN BY:** staff

DUMPSTER ENCLOSURE

A.301